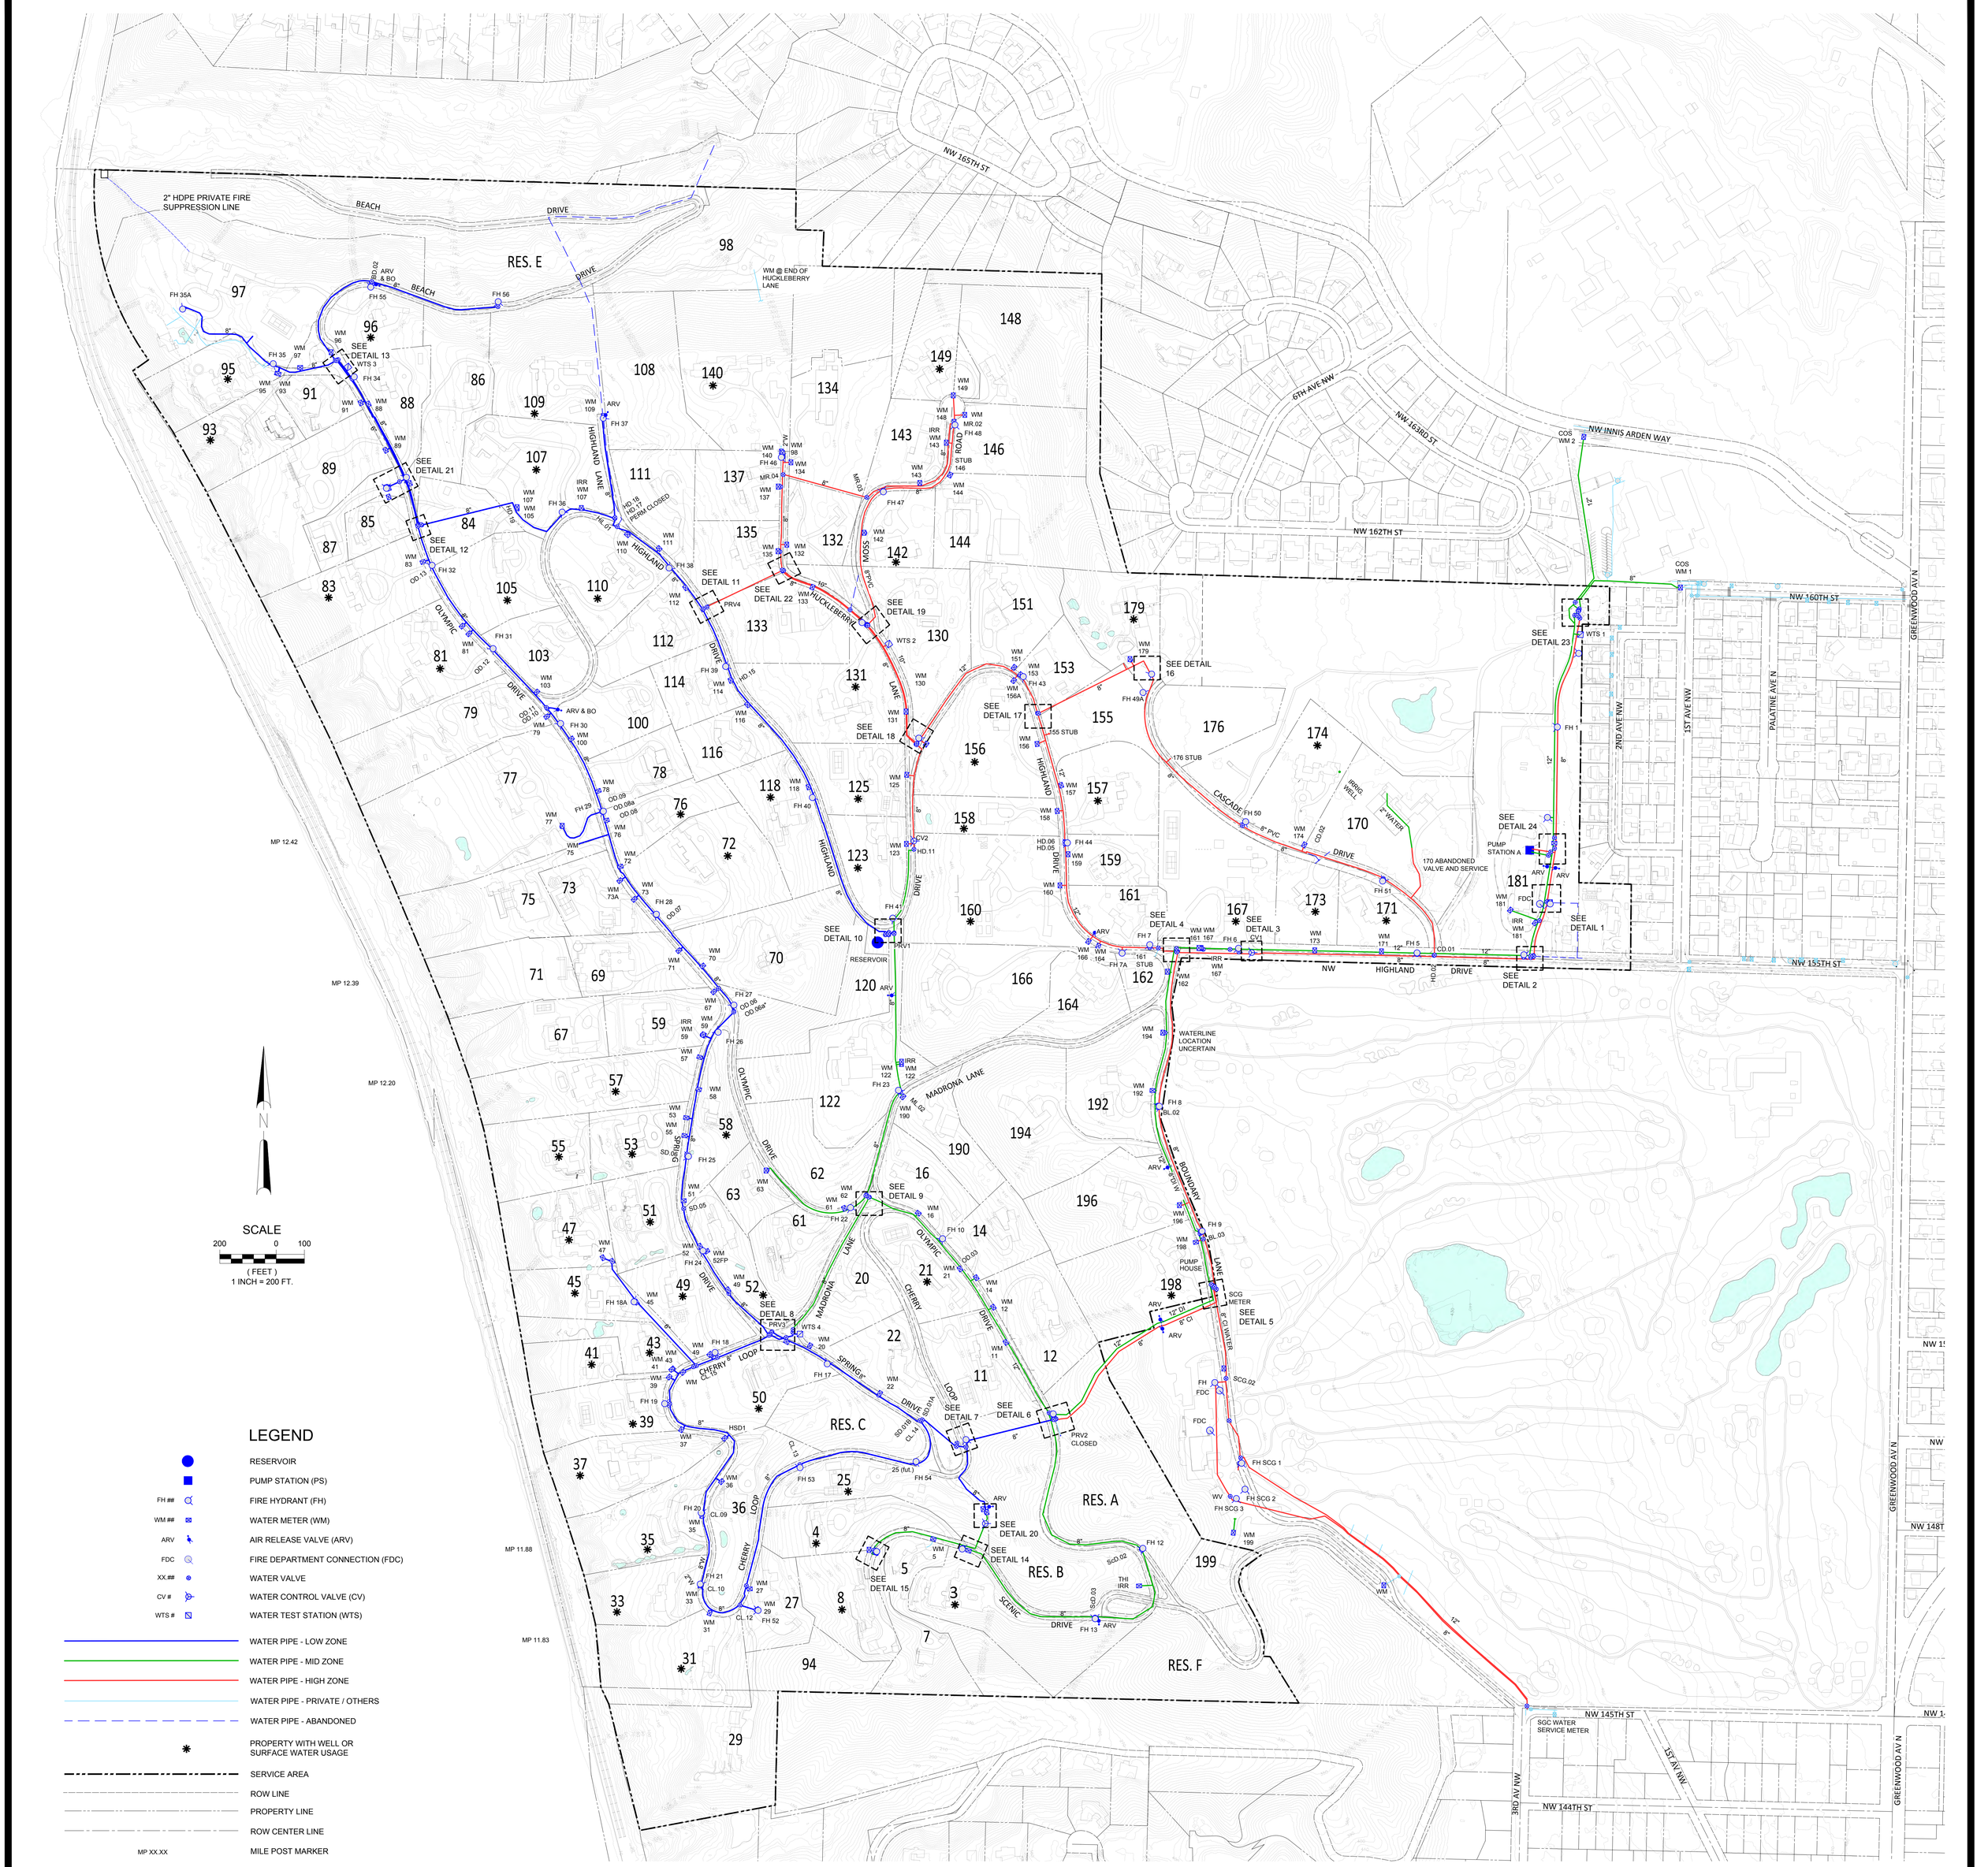

LEGEND

- RESERVOIR
- PUMP STATION (PS)
- FH ## FIRE HYDRANT (FH)
- WM ## WATER METER (WM)
- ARV AIR RELEASE VALVE (ARV)
- FDC FIRE DEPARTMENT CONNECTION (FDC)
- XX.## WATER VALVE
- CV # WATER CONTROL VALVE (CV)
- WTS # WATER TEST STATION (WTS)
- WATER PIPE - LOW ZONE
- WATER PIPE - MID ZONE
- WATER PIPE - HIGH ZONE
- WATER PIPE - PRIVATE / OTHERS
- WATER PIPE - ABANDONED
- PROPERTY WITH WELL OR SURFACE WATER USAGE
- SERVICE AREA
- ROW LINE
- PROPERTY LINE
- ROW CENTER LINE
- MP XX.XX MILE POST MARKER

DAVID EVANS AND ASSOCIATES INC.
14432 SE Eastgate Way
Suite 400
Bellevue, WA 98007
425.519.6500

HIGHLANDS UTILITY DISTRICT

WATER SYSTEM

SEPTEMBER
2023